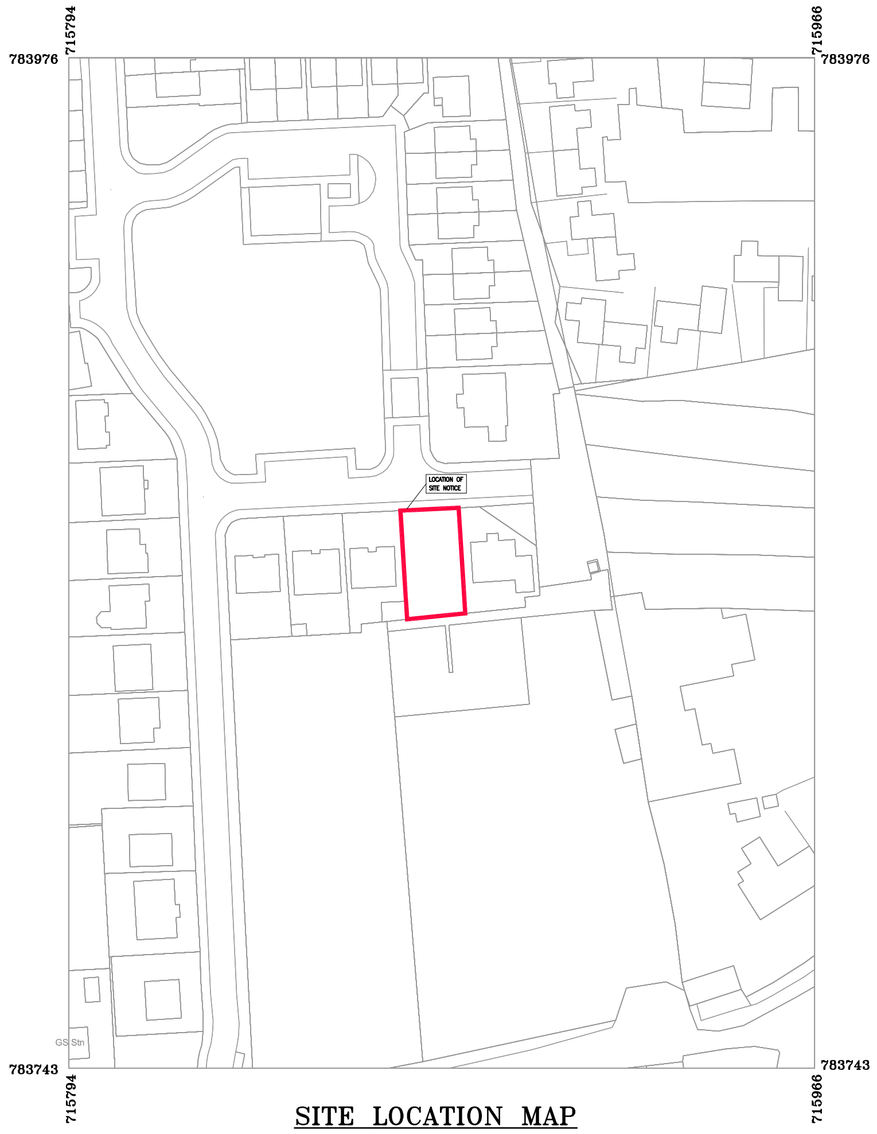

SITE LOCATION MAP

(SCALE 1:1000)

0 20 40 60 80 100 METRES
0 50 100 150 200 250 FEET
SCALE 1:1000

N

THIS DRAWING IS BASED ON O.S. MAPS LICENCE No: EN 0031121

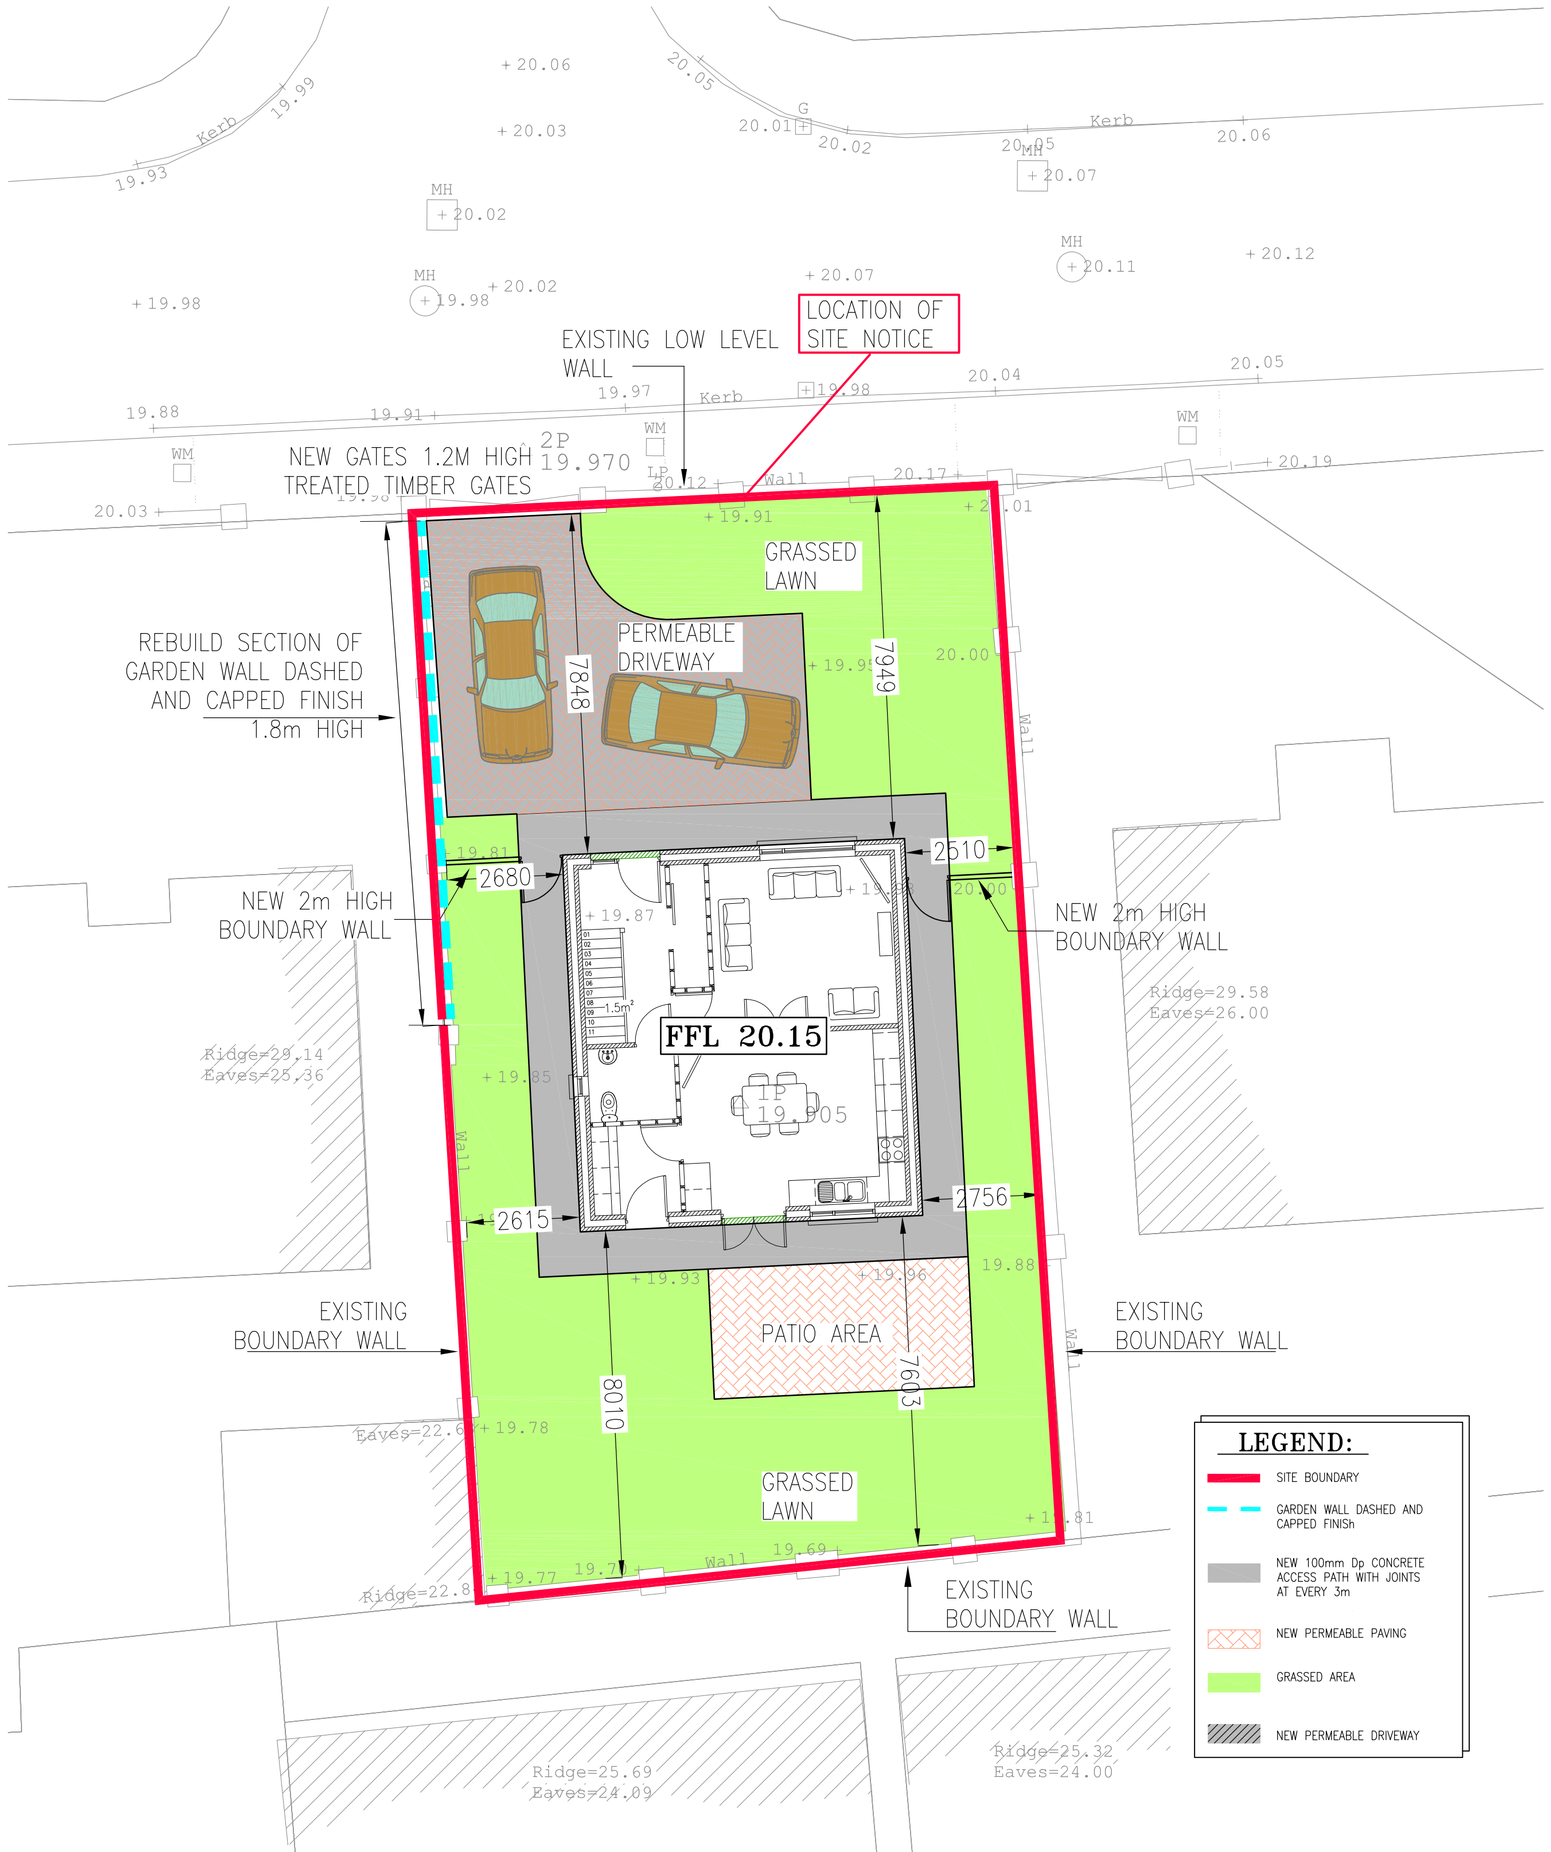

PROPOSED SITE LAYOUT PLAN

Scale 1:100

NOTES A1

NOTES:–

1. FIGURED DIMENSIONS ONLY TO BE TAKEN FROM THIS DRAWING. DIMENSIONS TO BE CHECKED ON SITE.
2. THIS DRAWING TO BE READ IN CONJUCTION WITH ALL OTHER ARCHITECTURAL & ENGINEERING DRAWINGS & ALL OTHER RELEVANT DRAWINGS & SPECIFICATIONS
3. ALL LEVELS RELATE TO O.S. DATUM AT MALIN HEAD UNLESS NOTED OTHERWISE

Rev.	Date	DRAWN By	CHECKED By	Revision
A	26/01/22	KeB	RB	Site location map added

Status

FOR PLANNING "PART 8"

Client

LOUTH COUNTY COUNCIL

Project

68 GORT UAINE
CLOGHERHEAD
DROGHEDA
Co LOUTH

Drg.Title

PROPOSED SITE LOCATION MAP & SITE LAYOUT PLAN

THIS DOCUMENT IS THE PROPERTY OF DOHERTY FINEGAN KELLY CONSULTING ENGINEERS THE DESIGN INFORMATION CONTAINED HEREIN IS STRICTLY CONFIDENTIAL. THIS DOCUMENT IS NOT TO BE USED, REPRODUCED, DISCLOSED OR CIRCULATED IN WHOLE OR IN PART WITHOUT THE PRIOR "WRITTEN PERMISSION" IN EACH INSTANCE OF "DOHERTY FINEGAN KELLY CONSULTING ENGINEERS"

© PROPERTY OF "DOHERTY FINEGAN KELLY CONSULTING ENGINEERS"

DFK
DOHERTY FINEGAN KELLY
CONSULTING CIVIL & STRUCTURAL ENGINEERS
Botanic Court, 30 Botanic Road,
Glasnevin, Dublin D09 W2V9.
Tel:(01) 8301852 Fax:(01) 8602265
E–Mail mailroom@dfk.ie

Drawn By	Scale
KeB	AS SHOWN
Checked By: EF	Date: 18 Jan'22
Drg.No. 21057–101	Rev. A