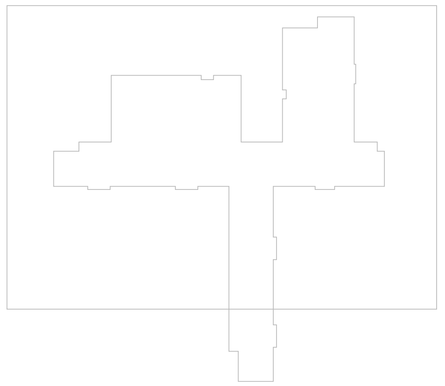

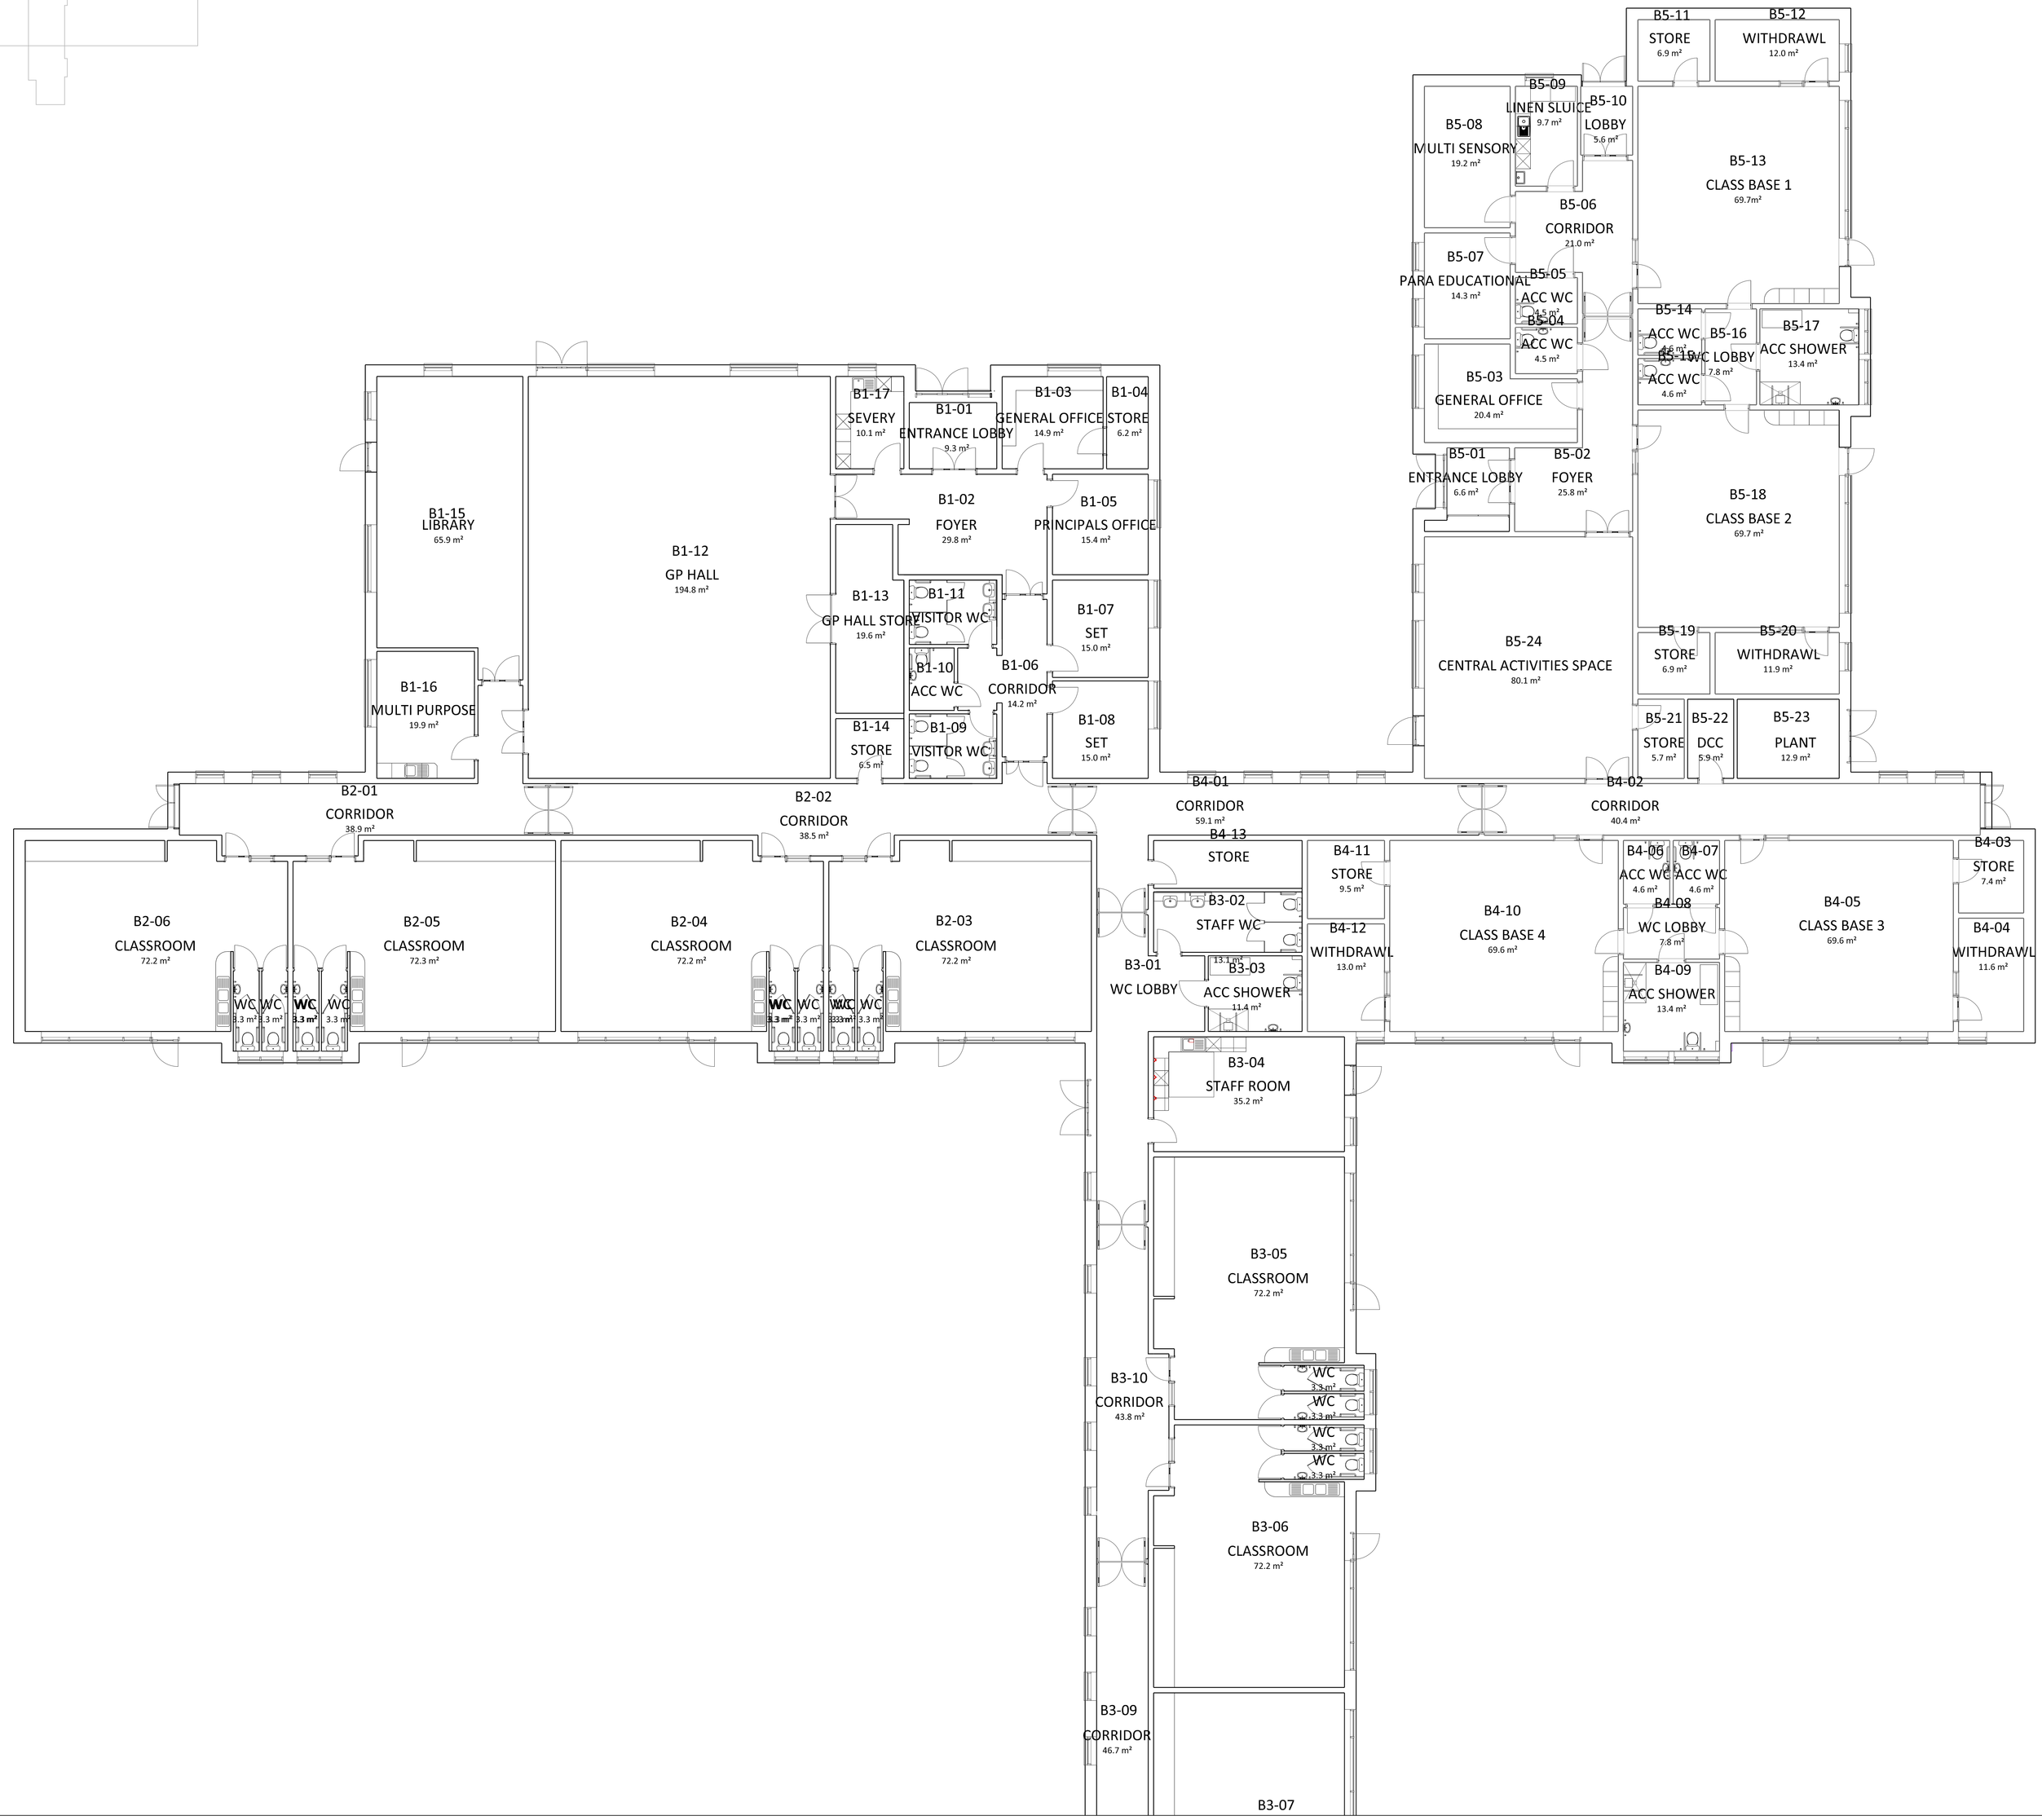

Do not scale from drawings. All discrepancies to be reported to the architect immediately. All dimensions to be verified by contractor on site prior to any works.

NOTES

REVISIONS:

Rev. No.	Description	Rev. Date	Drawn	Checked

ISSUED FOR: PLANNING

4a Dill House
Castlereagh Business Park
478 Castlereagh Road
Belfast BT5 6BQ
[T] 028 9066 1632

[E] info@kennedyfitzgerald.com [W] www.kennedyfitzgerald.com

PROJECT NO: 3823

PROJECT TITLE: Ardee ETNS, Ardee, Co. Louth

DRAWING TITLE: PROPOSED GROUND PLAN 1 OF 2

DATE: 01/06/21 CLIENT: Louth CC

DRAWN BY: GW CHECKED BY: KM SCALE@A1: 1-100 SIZE: A0

© All rights reserved. All drawings and written material herein constitute original and unpublished work of the architect and may not be duplicated, used or disclosed without written consent of the architect.

DRAWING NUMBER: 4029- KFA- ZZ- 00- DR- A- 00100-1 REV NO: